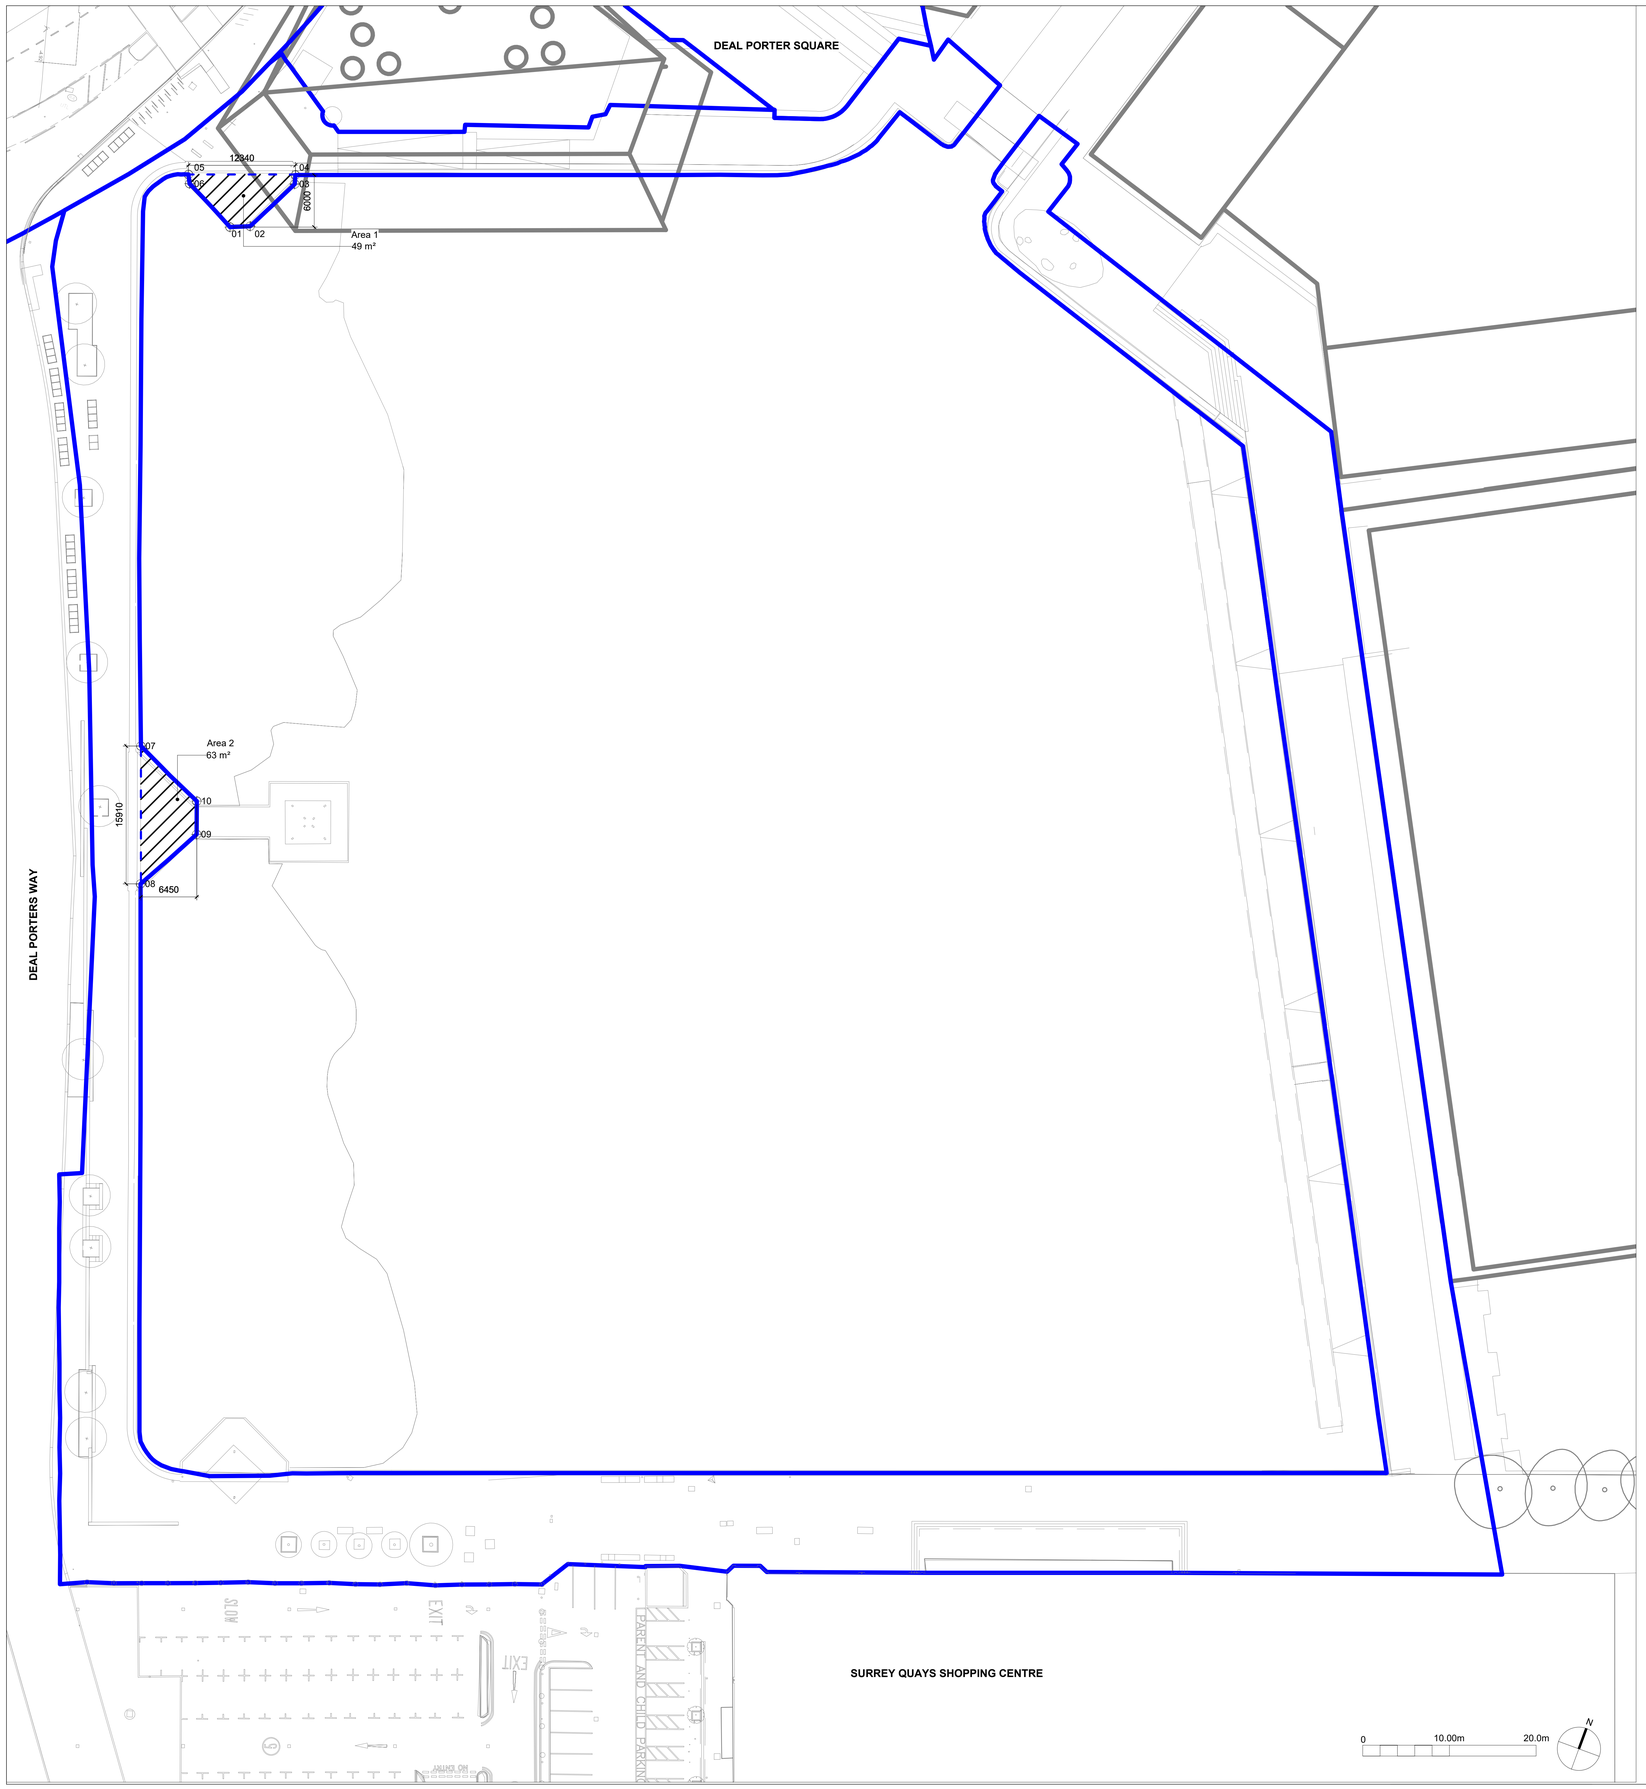

EXISTING ADOPTED HIGHWAY BOUNDARY

PROPOSED ADOPTED HIGHWAY BOUNDARY

AREA TO BE STOPPED UP

GENERAL NOTES

1. ALL DIMENSIONS ARE IN MILLIMETERS
2. DO NOT SCALE DRAWING.

Setting Out Schedule		
Setting Out Point	SetoutPoint-Easting	SetoutPoint-Northing
01	535496650	179416350
02	535498800	179417250
03	535501950	179423590
04	535501660	179424590
05	535490050	179420400
06	535490550	179419450
07	535507650	179356600
08	535513100	179341650
09	535517200	179349250
10	535515900	179352850

Rev	Description	Date
P1	Adopted Highway Boundary	24/01/22
P2	Stopping Up Area	22/02/22
P3	Stopping Up Area	24/02/22
P4	Stopping Up Area	26/04/22

CLIENT

British Land

45 Seymour Street, London W1H 7LX

CONSULTANT

TOWNSHEND LANDSCAPEARCHITECTS

Northumberland House 303-306 High Holborn | London WC1V 7JZ
E-mail: tla@townshendla.com
Telephone: 020 7729 9333

PROJECT

Canada Water Dock

TITLE

CWM Dock Existing Highway Plan
& Areas to be Stopped Up

PROJECT NUMBER

598.1.4

DATE

26/04/22

STAGE

STAGE 03

SUITABILITY

S4 - For End of Stage Approval

SCALE (@ A0)

1 : 250

DRAWN BY YC

CHECKED BY GC

DRAWING NUMBER

CWIDK-TWN-ZDO-XX-DR-LS-301014

REV

P4